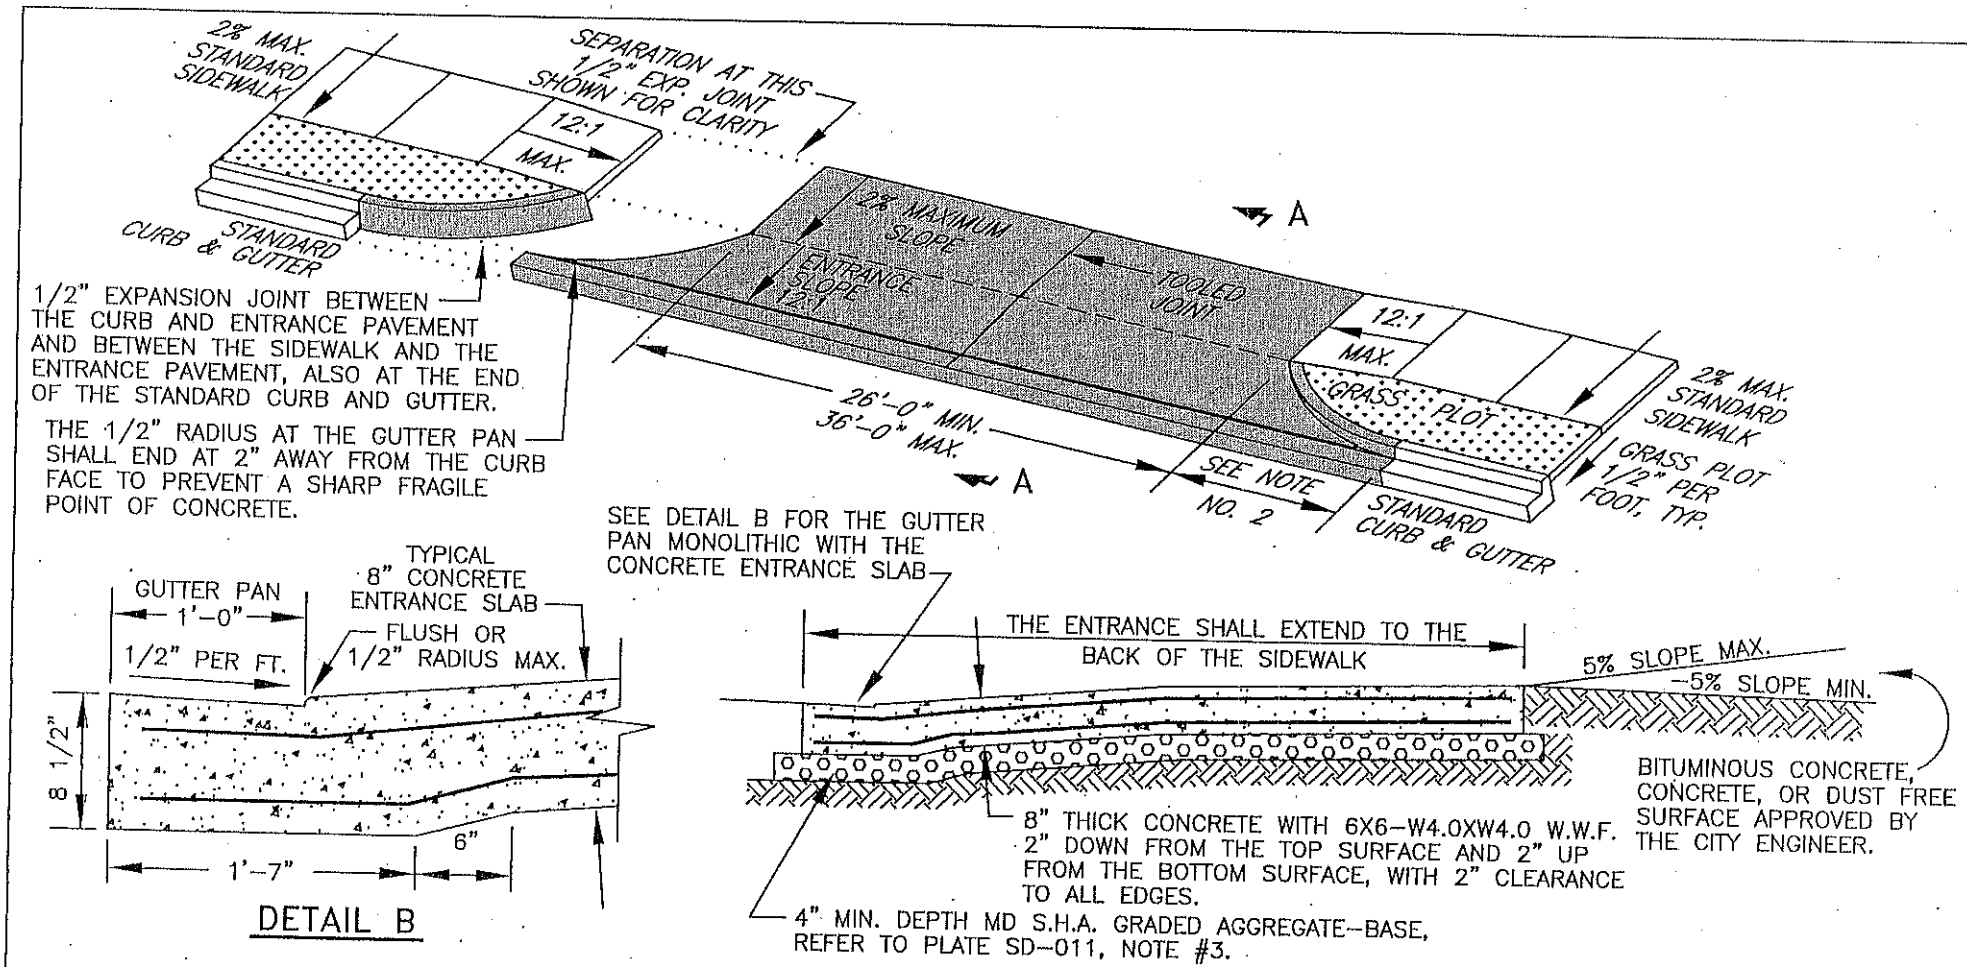

NOTES

1. ALL CONCRETE SHALL BE MD DEPT. OF TRANS. S.H.A. MIX NO. 3 WITH A 28 DAY COMPRESSIVE STRENGTH OF 3,500 P.S.I., AND SHALL HAVE AIR ENTRAINMENT OF 5%-8% AND 2"-5" SLUMP. DO NOT ADD WATER TO THE SURFACE FOR FINISHING. ALL EXPOSED SURFACES SHALL HAVE A BROOM FINISH. EXPANSION JOINT MATERIAL WILL BE POSITIONED TO ALLOW FOR THE REQUIRED 1/2" DEPTH TWO PART ELASTOMERIC GUN-GRADE POLYSULFIDE SEALANT, SONNEBORN SONOLASTIC OR AN APPROVED EQUAL. SAW CUT JOINTS WILL ALSO RECEIVE THIS SEALANT, BUT AT A 3/8" DEPTH. REFER TO PLATE T-040 FOR STANDARD CONCRETE CURB & GUTTER AND PLATE T-050 FOR STANDARD CONCRETE SIDEWALK.
2. THE CONCRETE CURB RADIUS SHALL BE EQUAL TO THE DISTANCE FROM THE FACE OF CURB TO THE EDGE OF THE SIDEWALK OR 3.0' WHICHEVER IS GREATER. REFER TO PLATE T-042 FOR CURB DIMENSIONS.

CORPORATION OF HAGERSTOWN MARYLAND

CITY OF HAGERSTOWN, MARYLAND – ENGINEERING AND INSPECTIONS DEPARTMENT

TRANSPORTATION STANDARD DETAIL
COMMERCIAL DRIVEWAY ENTRANCE

ISSUE DATE: 01-01-03	
REVISIONS	
01-01-07	

Plate T-063

© CITY OF HAGERSTOWN, MD 2007