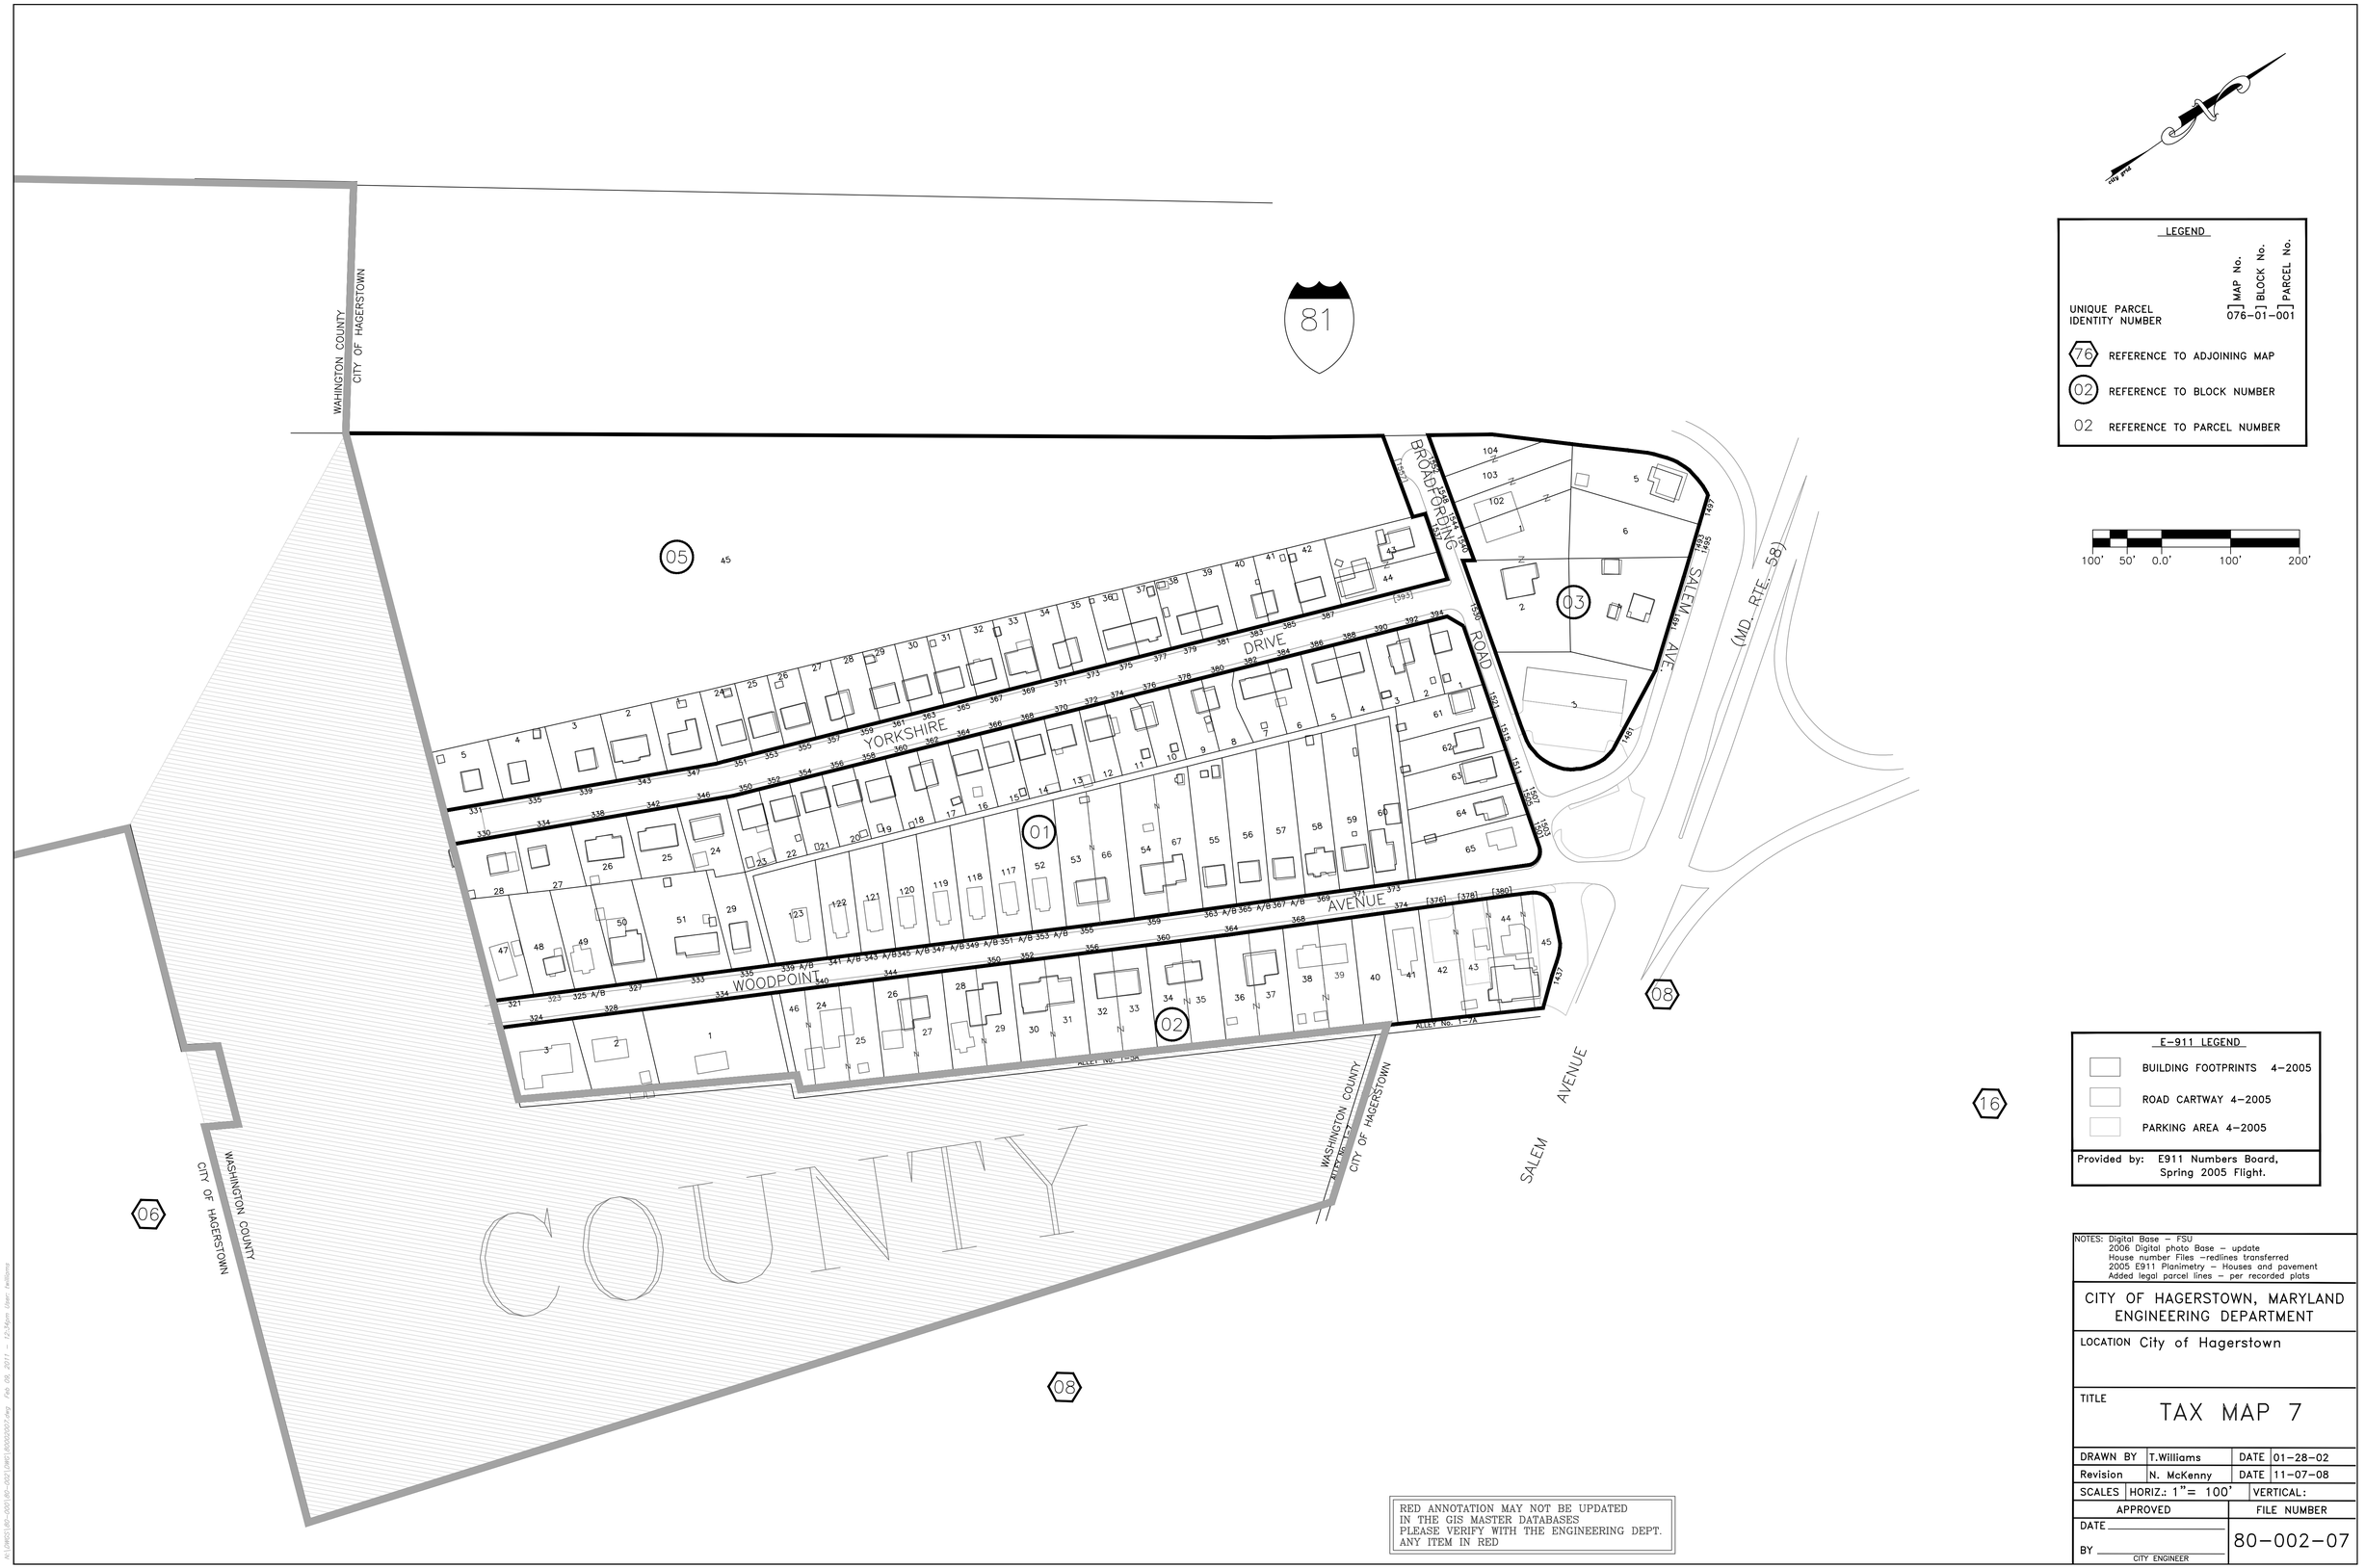
WASHINGTON COUNTY
CITY OF HAGERSTOWN
81
05
01
02
03
08
06
16
YORKSHIRE DRIVE
WOODPOINT AVENUE
BROADFORDING ROAD
SALEM AVE
(MD. RTE. 58)
SALEM AVENUE
ALLEY No. 1-7A
ALLEY No. 1-3B
COUNTY
LEGEND
UNIQUE PARCEL IDENTITY NUMBER
MAP No. BLOCK No. PARCEL No.
076-01-001
REFERENCE TO ADJOINING MAP
REFERENCE TO BLOCK NUMBER
02 REFERENCE TO PARCEL NUMBER
100' 50' 0.0' 100' 200'
E-911 LEGEND
BUILDING FOOTPRINTS 4-2005
ROAD CARTWAY 4-2005
PARKING AREA 4-2005
Provided by: E911 Numbers Board, Spring 2005 Flight.
NOTES: Digital Base - FSU
2006 Digital photo Base - update
House number Files -redlines transferred
2005 E911 Planimetry - Houses and pavement
Added legal parcel lines - per recorded plats
CITY OF HAGERSTOWN, MARYLAND
ENGINEERING DEPARTMENT
LOCATION City of Hagerstown
TITLE
TAX MAP 7
DRAWN BY T.Williams DATE 01-28-02
Revision N. McKenny DATE 11-07-08
SCALES HORIZ.: 1"= 100' VERTICAL:
APPROVED
FILE NUMBER
DATE
BY
CITY ENGINEER
80-002-07
RED ANNOTATION MAY NOT BE UPDATED
IN THE GIS MASTER DATABASES
PLEASE VERIFY WITH THE ENGINEERING DEPT.
ANY ITEM IN RED