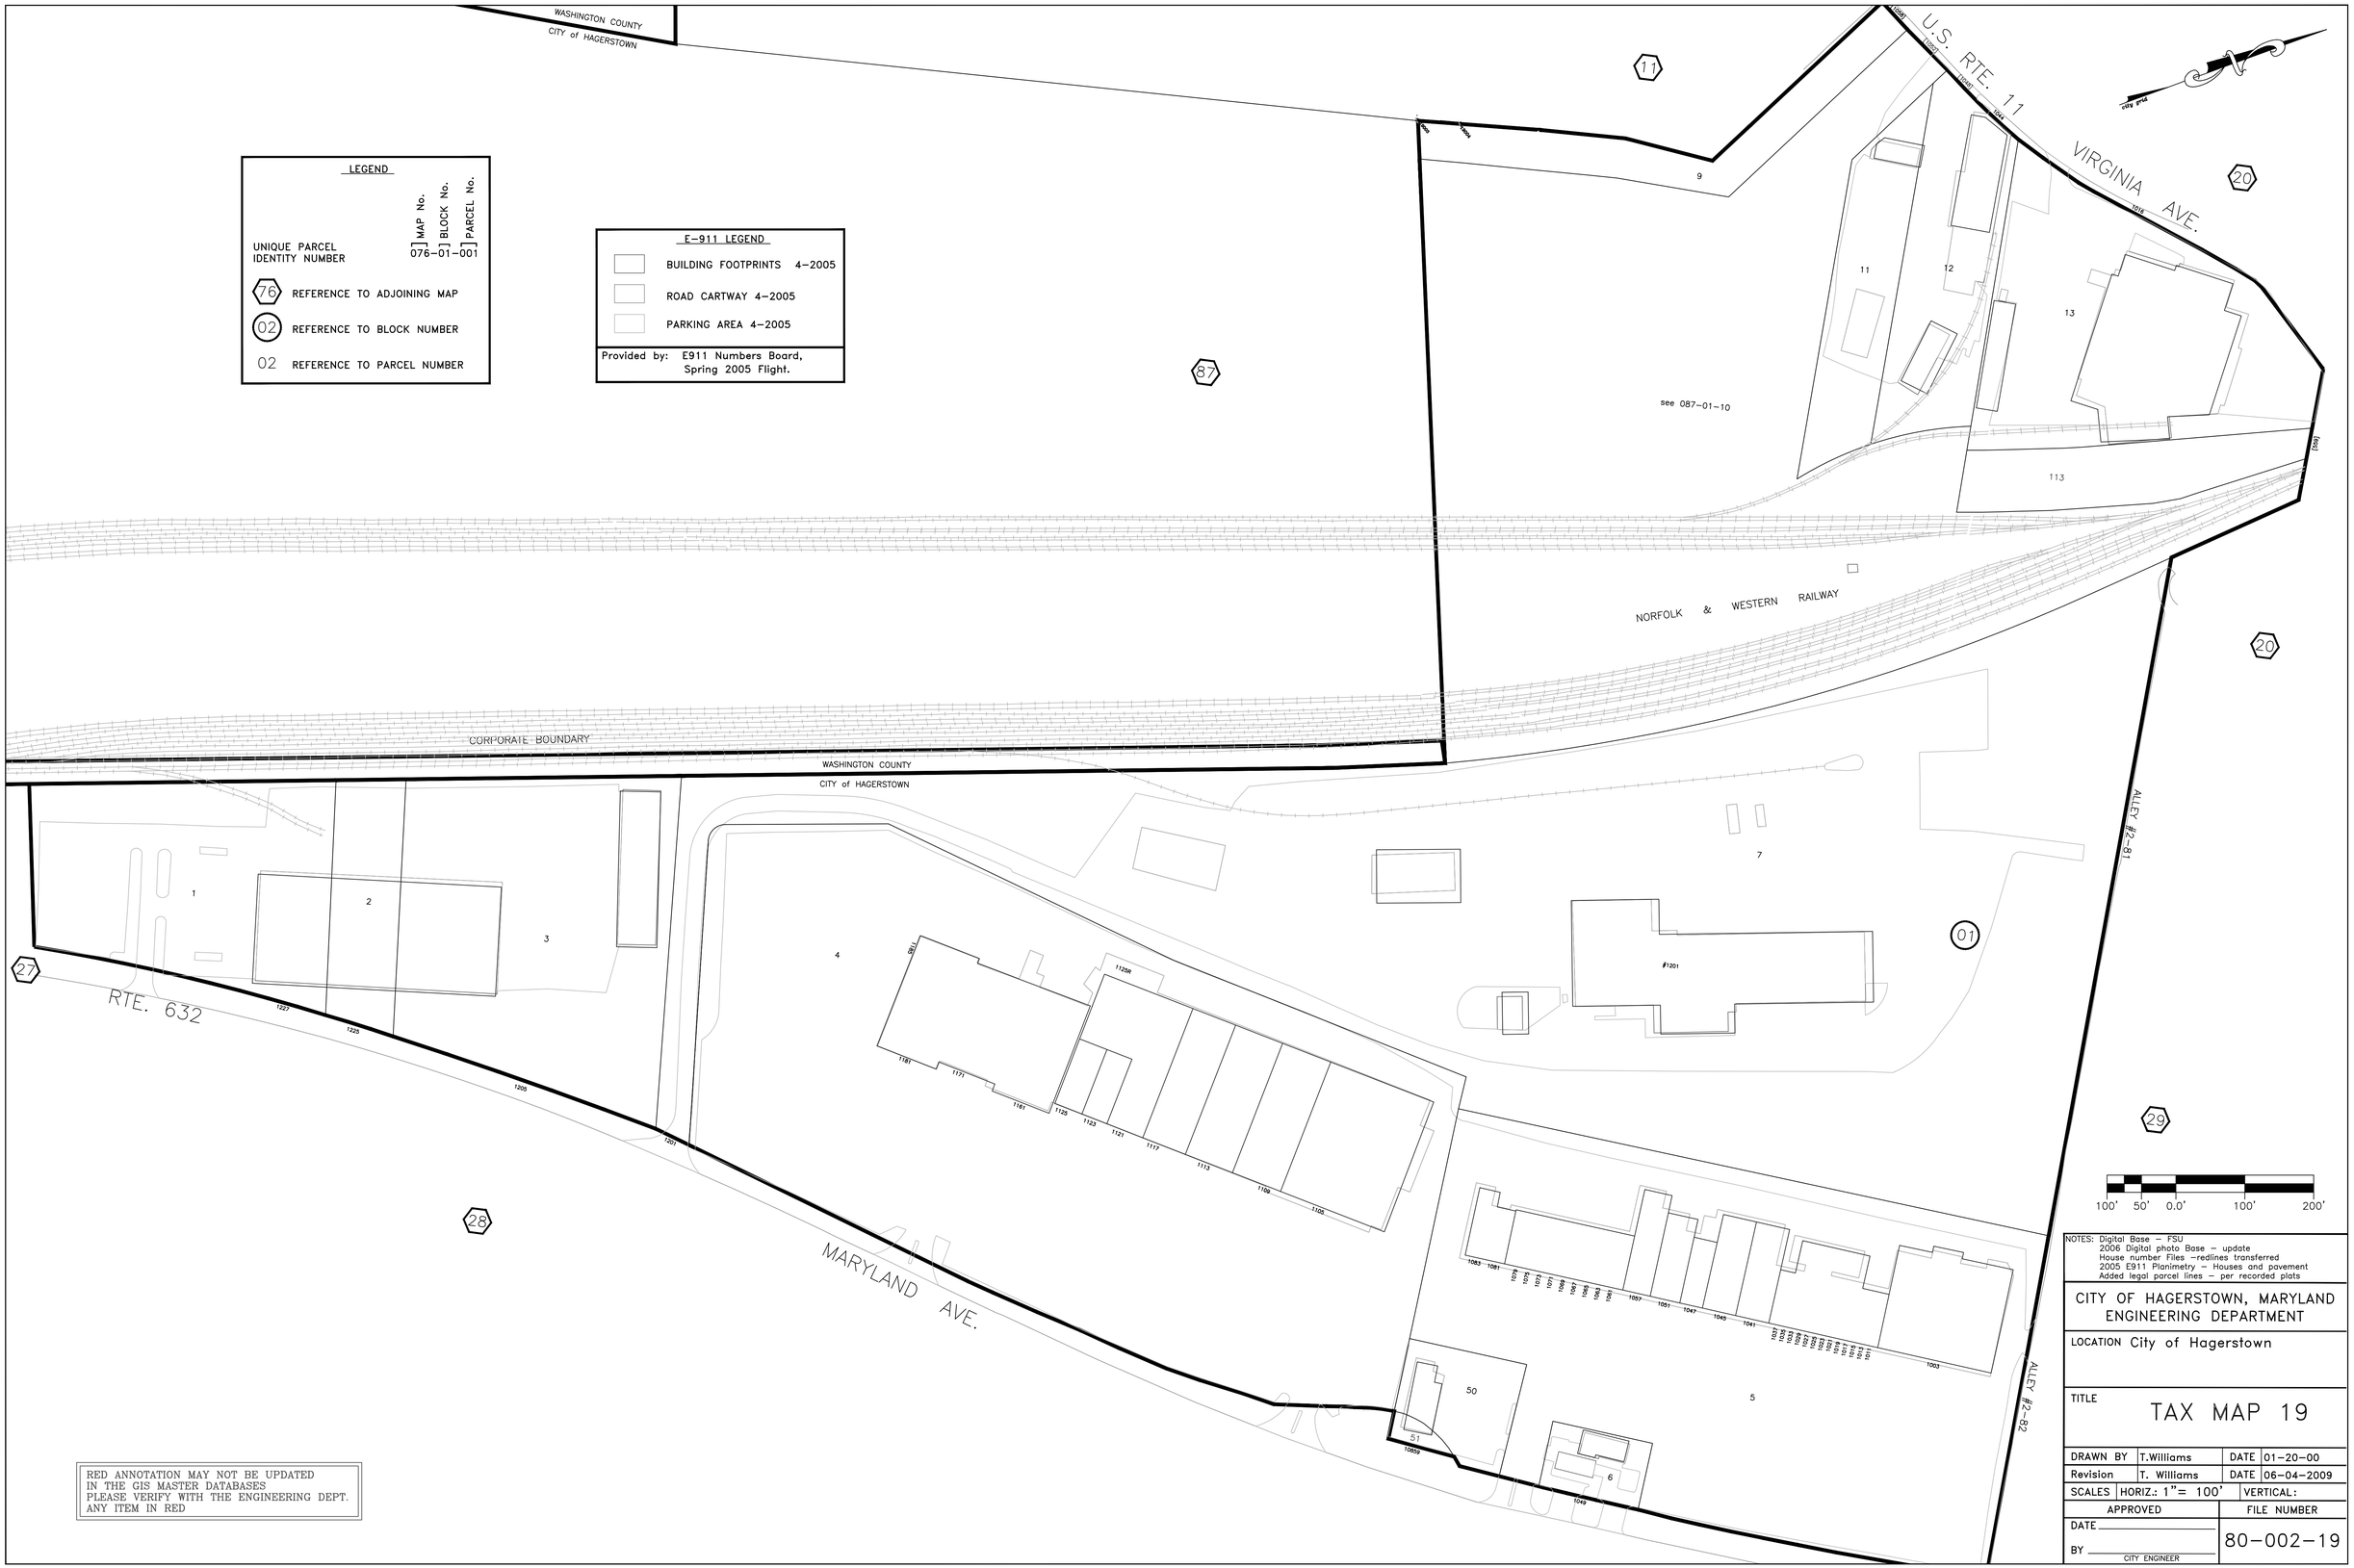

RED ANNOTATION MAY NOT BE UPDATED
IN THE GIS MASTER DATABASES
PLEASE VERIFY WITH THE ENGINEERING DEPT.
ANY ITEM IN RED

NOTES: Digital Base – FSU
2006 Digital photo Base – update
House number Files –redlines transferred
2005 E911 Planimetry – Houses and pavement
Added legal parcel lines – per recorded plats

CITY OF HAGERSTOWN, MARYLAND
ENGINEERING DEPARTMENT

LOCATION City of Hagerstown

TITLE TAX MAP 19

DRAWN BY	T.Williams	DATE	01-20-00
Revision	T. Williams	DATE	06-04-2009
SCALES	HORIZ.: 1"= 100'	VERTICAL:	

APPROVED	FILE NUMBER
DATE _____	80-002-19
BY _____ CITY ENGINEER	

A:\DWGS\80-0001\80-0021\DWG\80002019.dwg Feb 03, 2011 - 1:35pm User: Williams