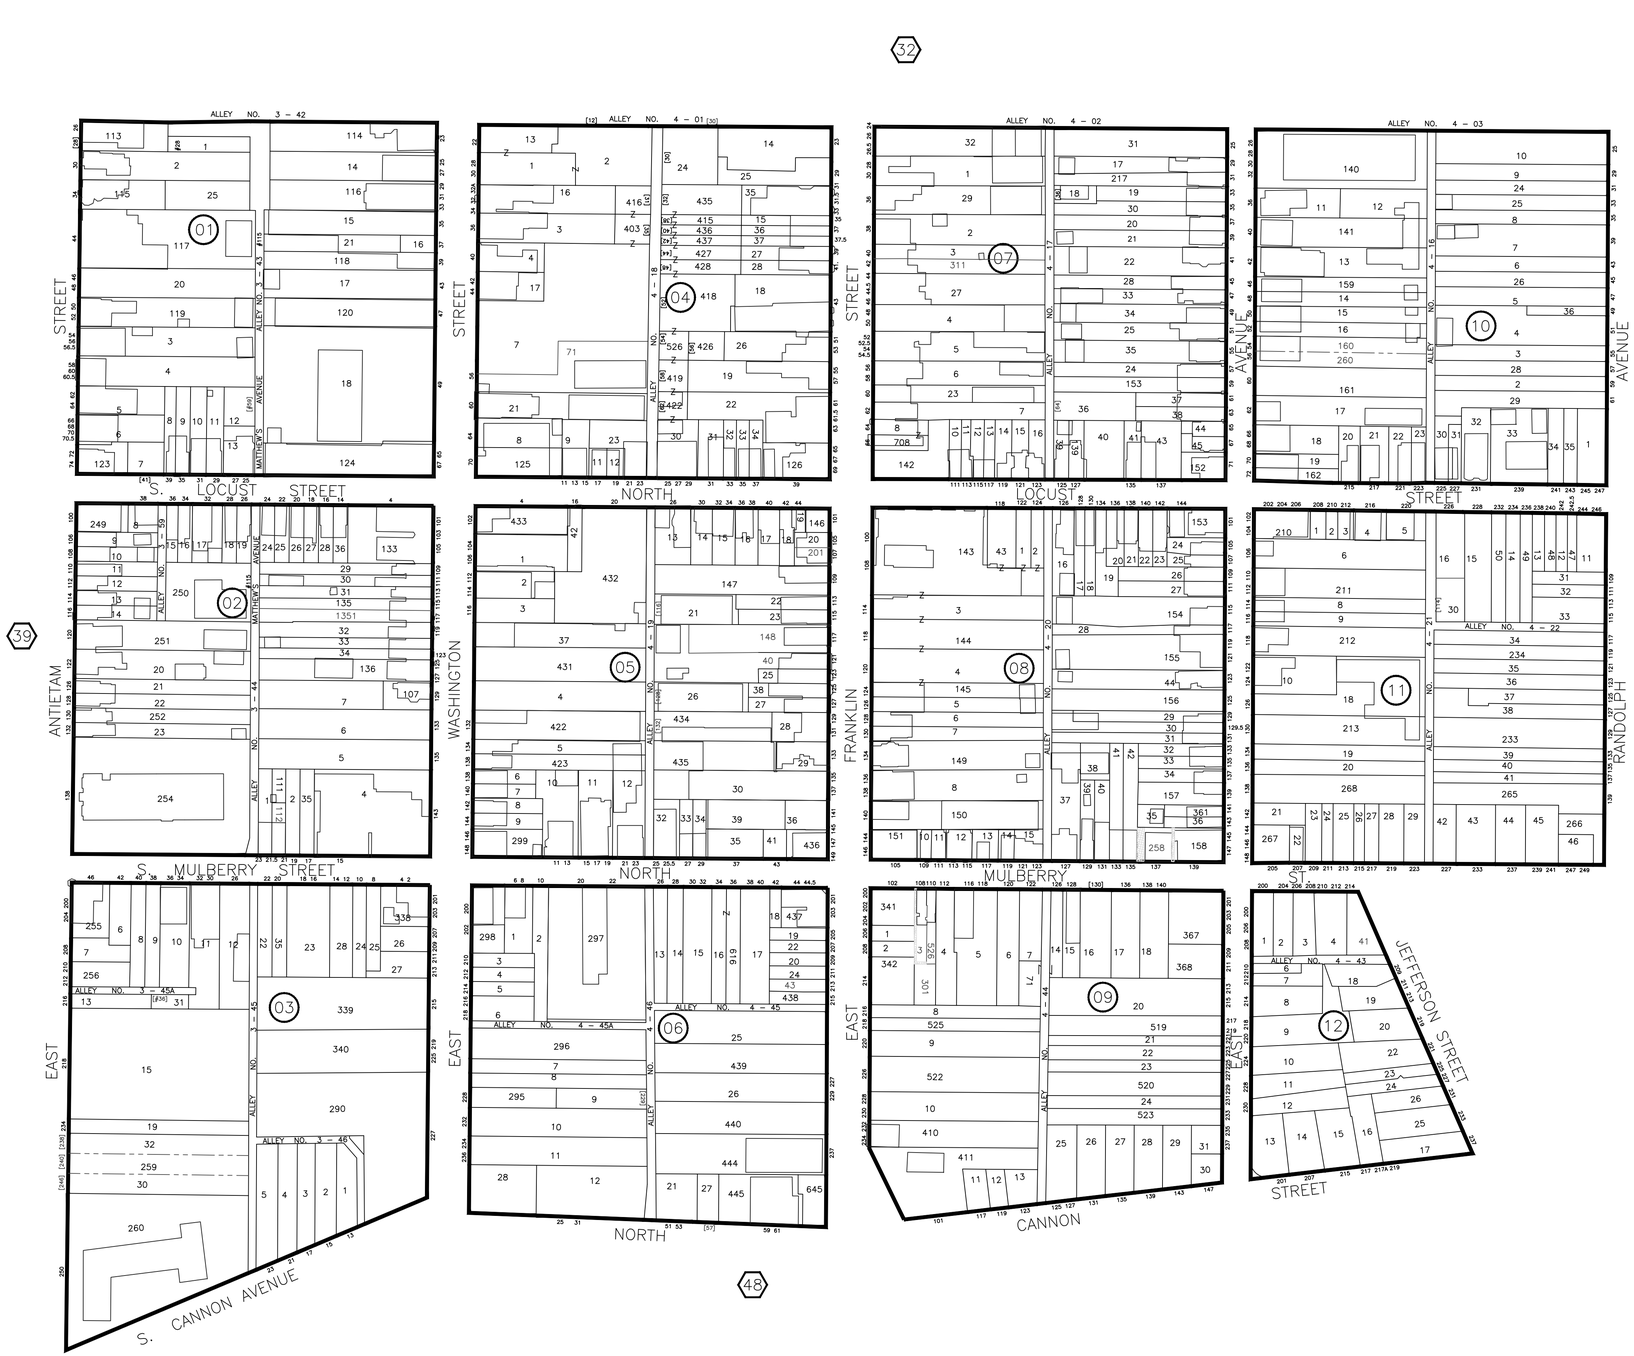

E–911 LEGEND

- BUILDING FOOTPRINTS 4–2005
- ROAD CARTWAY 4–2005
- PARKING AREA 4–2005

Provided by: E911 Numbers Board, Spring 2005 Flight.

LEGEND

UNIQUE PARCEL IDENTITY NUMBER — MAP No. / BLOCK No. / PARCEL No. — 076–01–001

76 REFERENCE TO ADJOINING MAP

02 REFERENCE TO BLOCK NUMBER

02 REFERENCE TO PARCEL NUMBER

NOTES: Digital Base – FSU
2006 Digital photo Base – update
House number Files –redlines transferred
2005 E911 Planimetry – Houses and pavement
Added legal parcel lines – per recorded plats

CITY OF HAGERSTOWN, MARYLAND
ENGINEERING DEPARTMENT

LOCATION City of Hagerstown

TITLE

TAX MAP 40

DRAWN BY	T.Williams	DATE	01–21–03
Revision	N. McKenny	DATE	12–08–08
SCALES	HORIZ.: 1"= 100'	VERTICAL:	
APPROVED		FILE NUMBER	
DATE _____ BY _____ CITY ENGINEER		80–002–40	

RED ANNOTATION MAY NOT BE UPDATED
IN THE GIS MASTER DATABASES
PLEASE VERIFY WITH THE ENGINEERING DEPT.
ANY ITEM IN RED