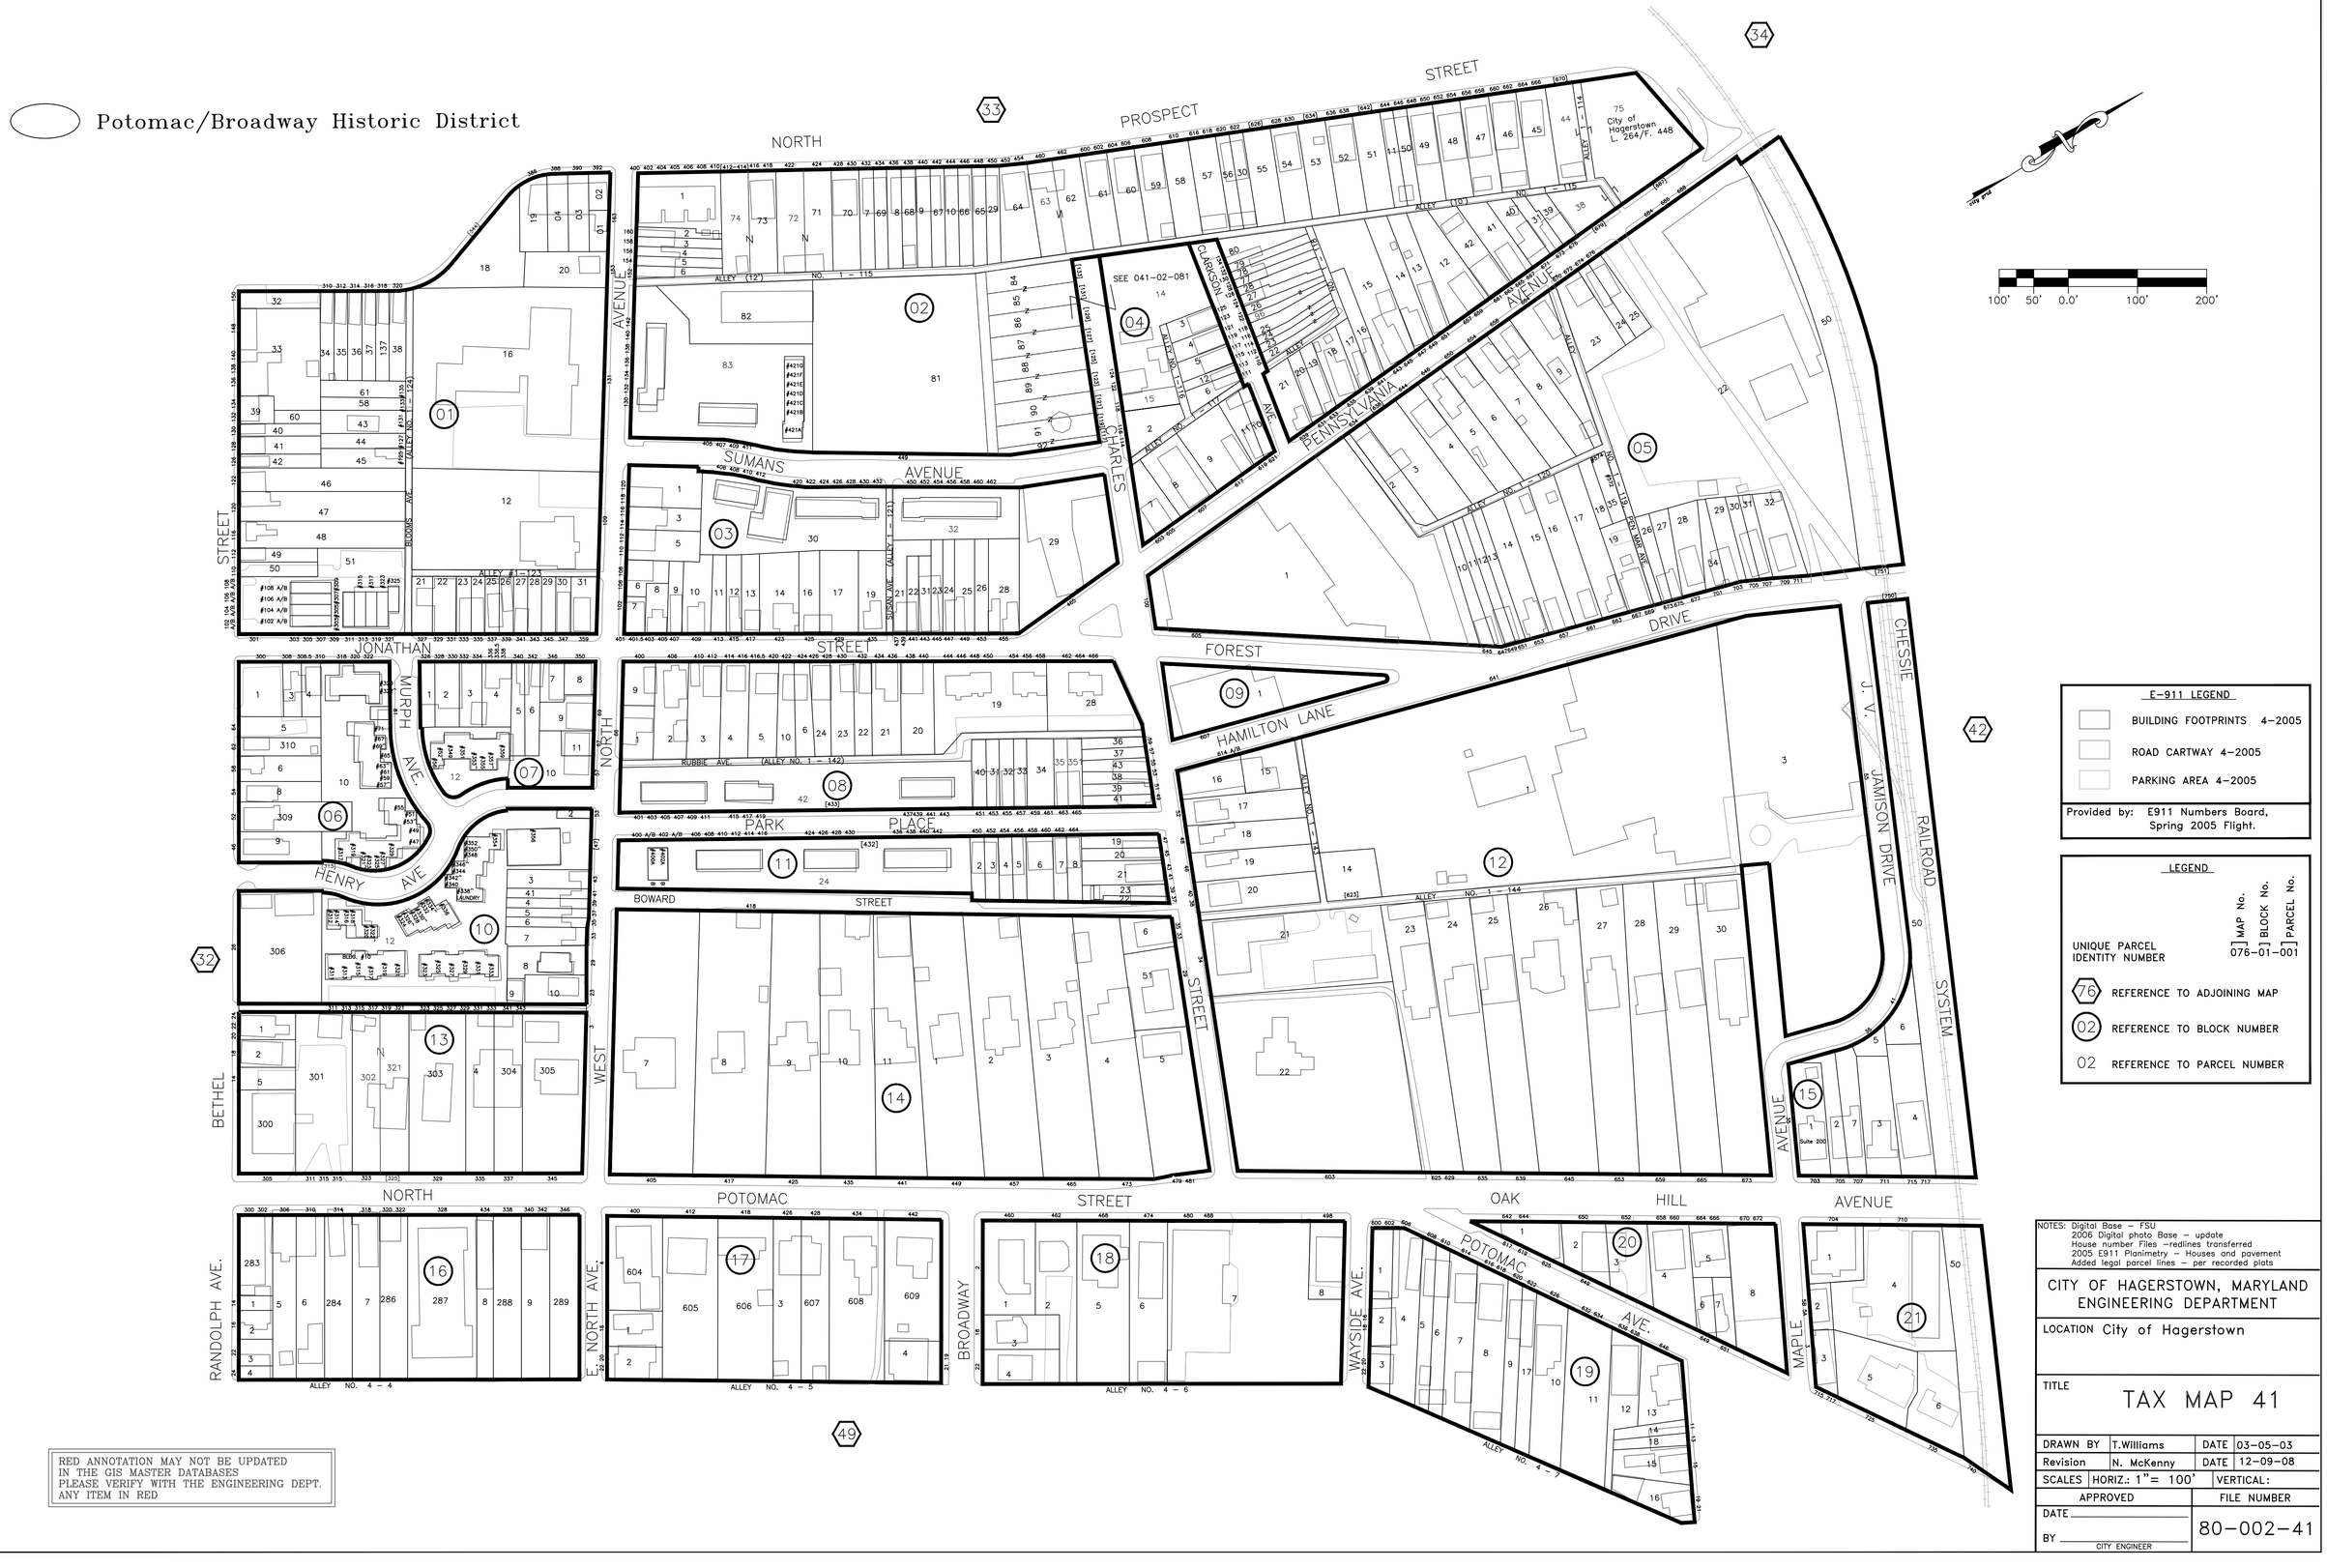

Potomac/Broadway Historic District
NORTH PROSPECT STREET
SUMANS AVENUE
CHARLES
PENNSYLVANIA AVENUE
CLARKSON AVE.
FOREST DRIVE
HAMILTON LANE
CHESSIE
J. V. JAMISON DRIVE
RAILROAD SYSTEM
JONATHAN STREET
MURPH AVE.
HENRY AVE
NORTH PARK PLACE
BOWARD STREET
WEST STREET
BETHEL
NORTH POTOMAC STREET
OAK HILL AVENUE
RANDOLPH AVE.
E. NORTH AVE.
BROADWAY
WAYSIDE AVE.
POTOMAC AVE.
MAPLE AVENUE
City of Hagerstown L. 264/F. 448
SEE 041-02-081
100' 50' 0.0' 100' 200'
E-911 LEGEND
BUILDING FOOTPRINTS 4-2005
ROAD CARTWAY 4-2005
PARKING AREA 4-2005
Provided by: E911 Numbers Board, Spring 2005 Flight.
LEGEND
UNIQUE PARCEL IDENTITY NUMBER
MAP No. BLOCK No. PARCEL No.
076-01-001
76 REFERENCE TO ADJOINING MAP
02 REFERENCE TO BLOCK NUMBER
02 REFERENCE TO PARCEL NUMBER
RED ANNOTATION MAY NOT BE UPDATED IN THE GIS MASTER DATABASES PLEASE VERIFY WITH THE ENGINEERING DEPT. ANY ITEM IN RED
NOTES: Digital Base - FSU
2006 Digital photo Base - update
House number Files -redlines transferred
2005 E911 Planimetry - Houses and pavement
Added legal parcel lines - per recorded plats
CITY OF HAGERSTOWN, MARYLAND
ENGINEERING DEPARTMENT
LOCATION City of Hagerstown
TITLE TAX MAP 41
DRAWN BY T.Williams DATE 03-05-03
Revision N. McKenny DATE 12-09-08
SCALES HORIZ.: 1"= 100' VERTICAL:
APPROVED
FILE NUMBER
DATE
BY
CITY ENGINEER
80-002-41