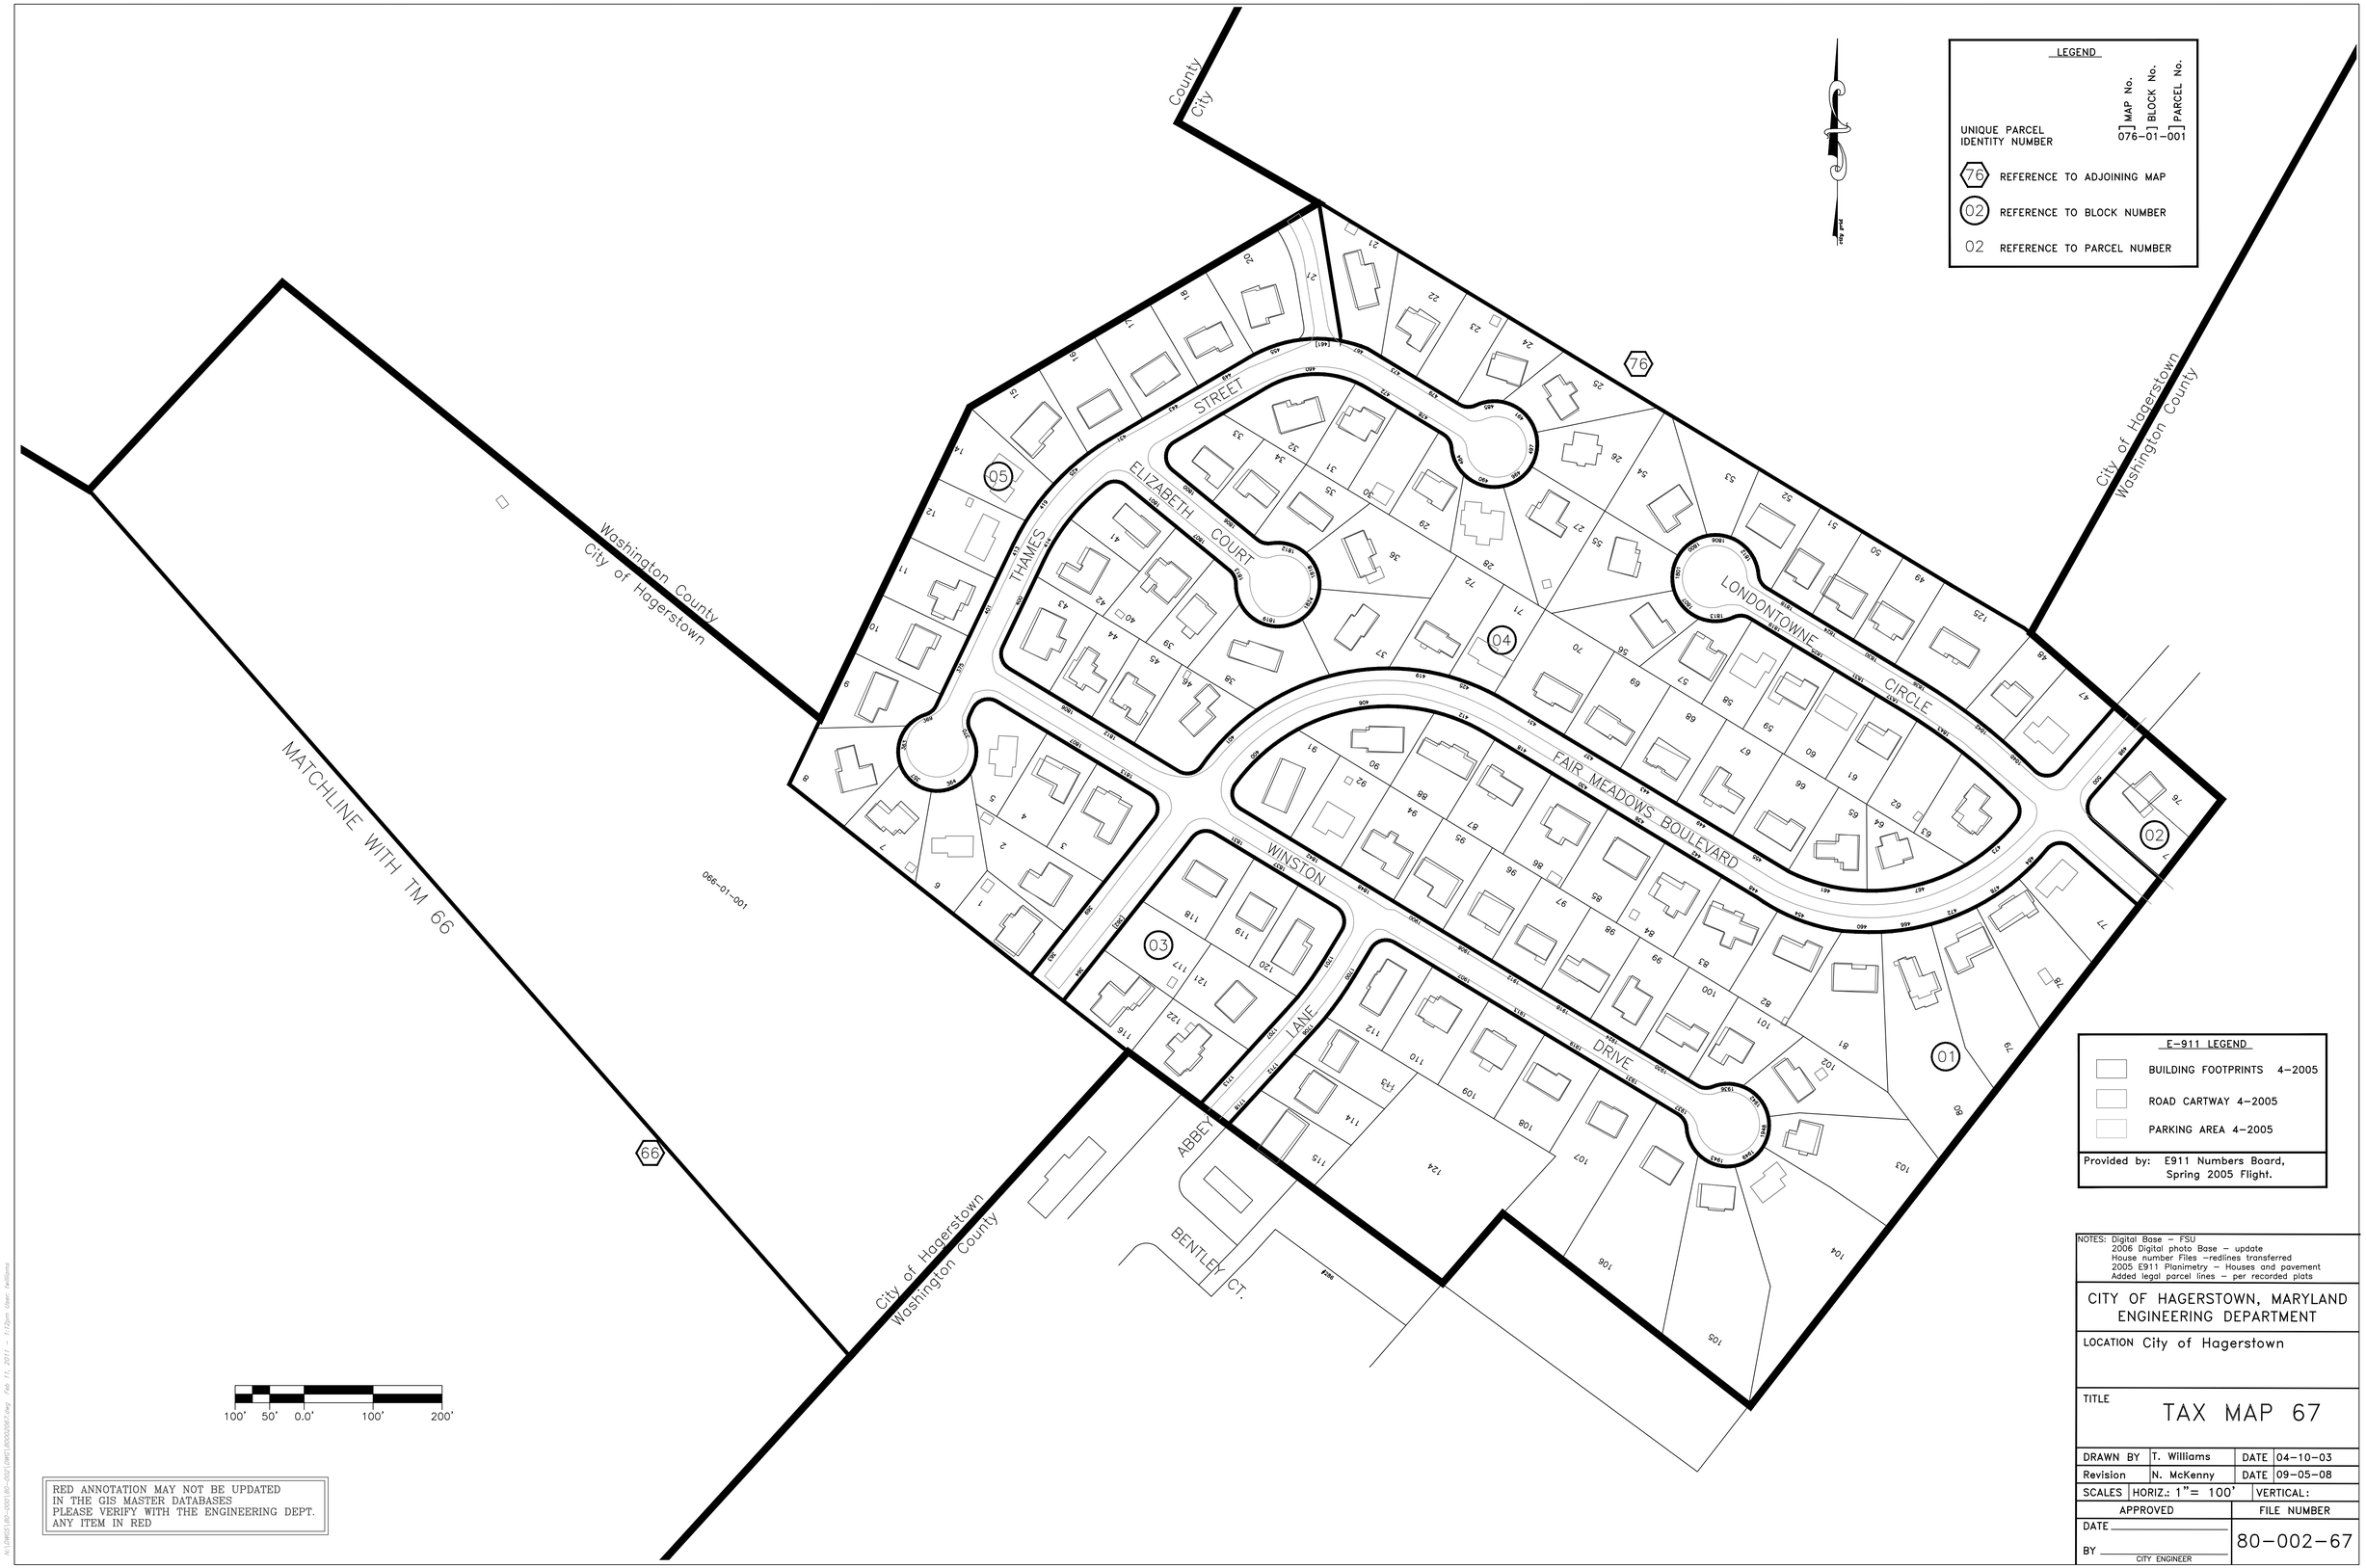
LEGEND
UNIQUE PARCEL IDENTITY NUMBER
MAP No. BLOCK No. PARCEL No.
076-01-001
76 REFERENCE TO ADJOINING MAP
02 REFERENCE TO BLOCK NUMBER
02 REFERENCE TO PARCEL NUMBER
E-911 LEGEND
BUILDING FOOTPRINTS 4-2005
ROAD CARTWAY 4-2005
PARKING AREA 4-2005
Provided by: E911 Numbers Board, Spring 2005 Flight.
City of Hagerstown
Washington County
MATCHLINE WITH TM 66
066-01-001
THAMES STREET
ELIZABETH COURT
LONDONTOWNE CIRCLE
FAIR MEADOWS BOULEVARD
WINSTON LANE
ABBEY DRIVE
BENTLEY CT.
100' 50' 0.0' 100' 200'
RED ANNOTATION MAY NOT BE UPDATED
IN THE GIS MASTER DATABASES
PLEASE VERIFY WITH THE ENGINEERING DEPT.
ANY ITEM IN RED
NOTES: Digital Base - FSU
2006 Digital photo Base - update
House number Files -redlines transferred
2005 E911 Planimetry - Houses and pavement
Added legal parcel lines - per recorded plats
CITY OF HAGERSTOWN, MARYLAND
ENGINEERING DEPARTMENT
LOCATION City of Hagerstown
TITLE
TAX MAP 67
DRAWN BY T. Williams DATE 04-10-03
Revision N. McKenny DATE 09-05-08
SCALES HORIZ.: 1"= 100' VERTICAL:
APPROVED
DATE
BY
CITY ENGINEER
FILE NUMBER
80-002-67