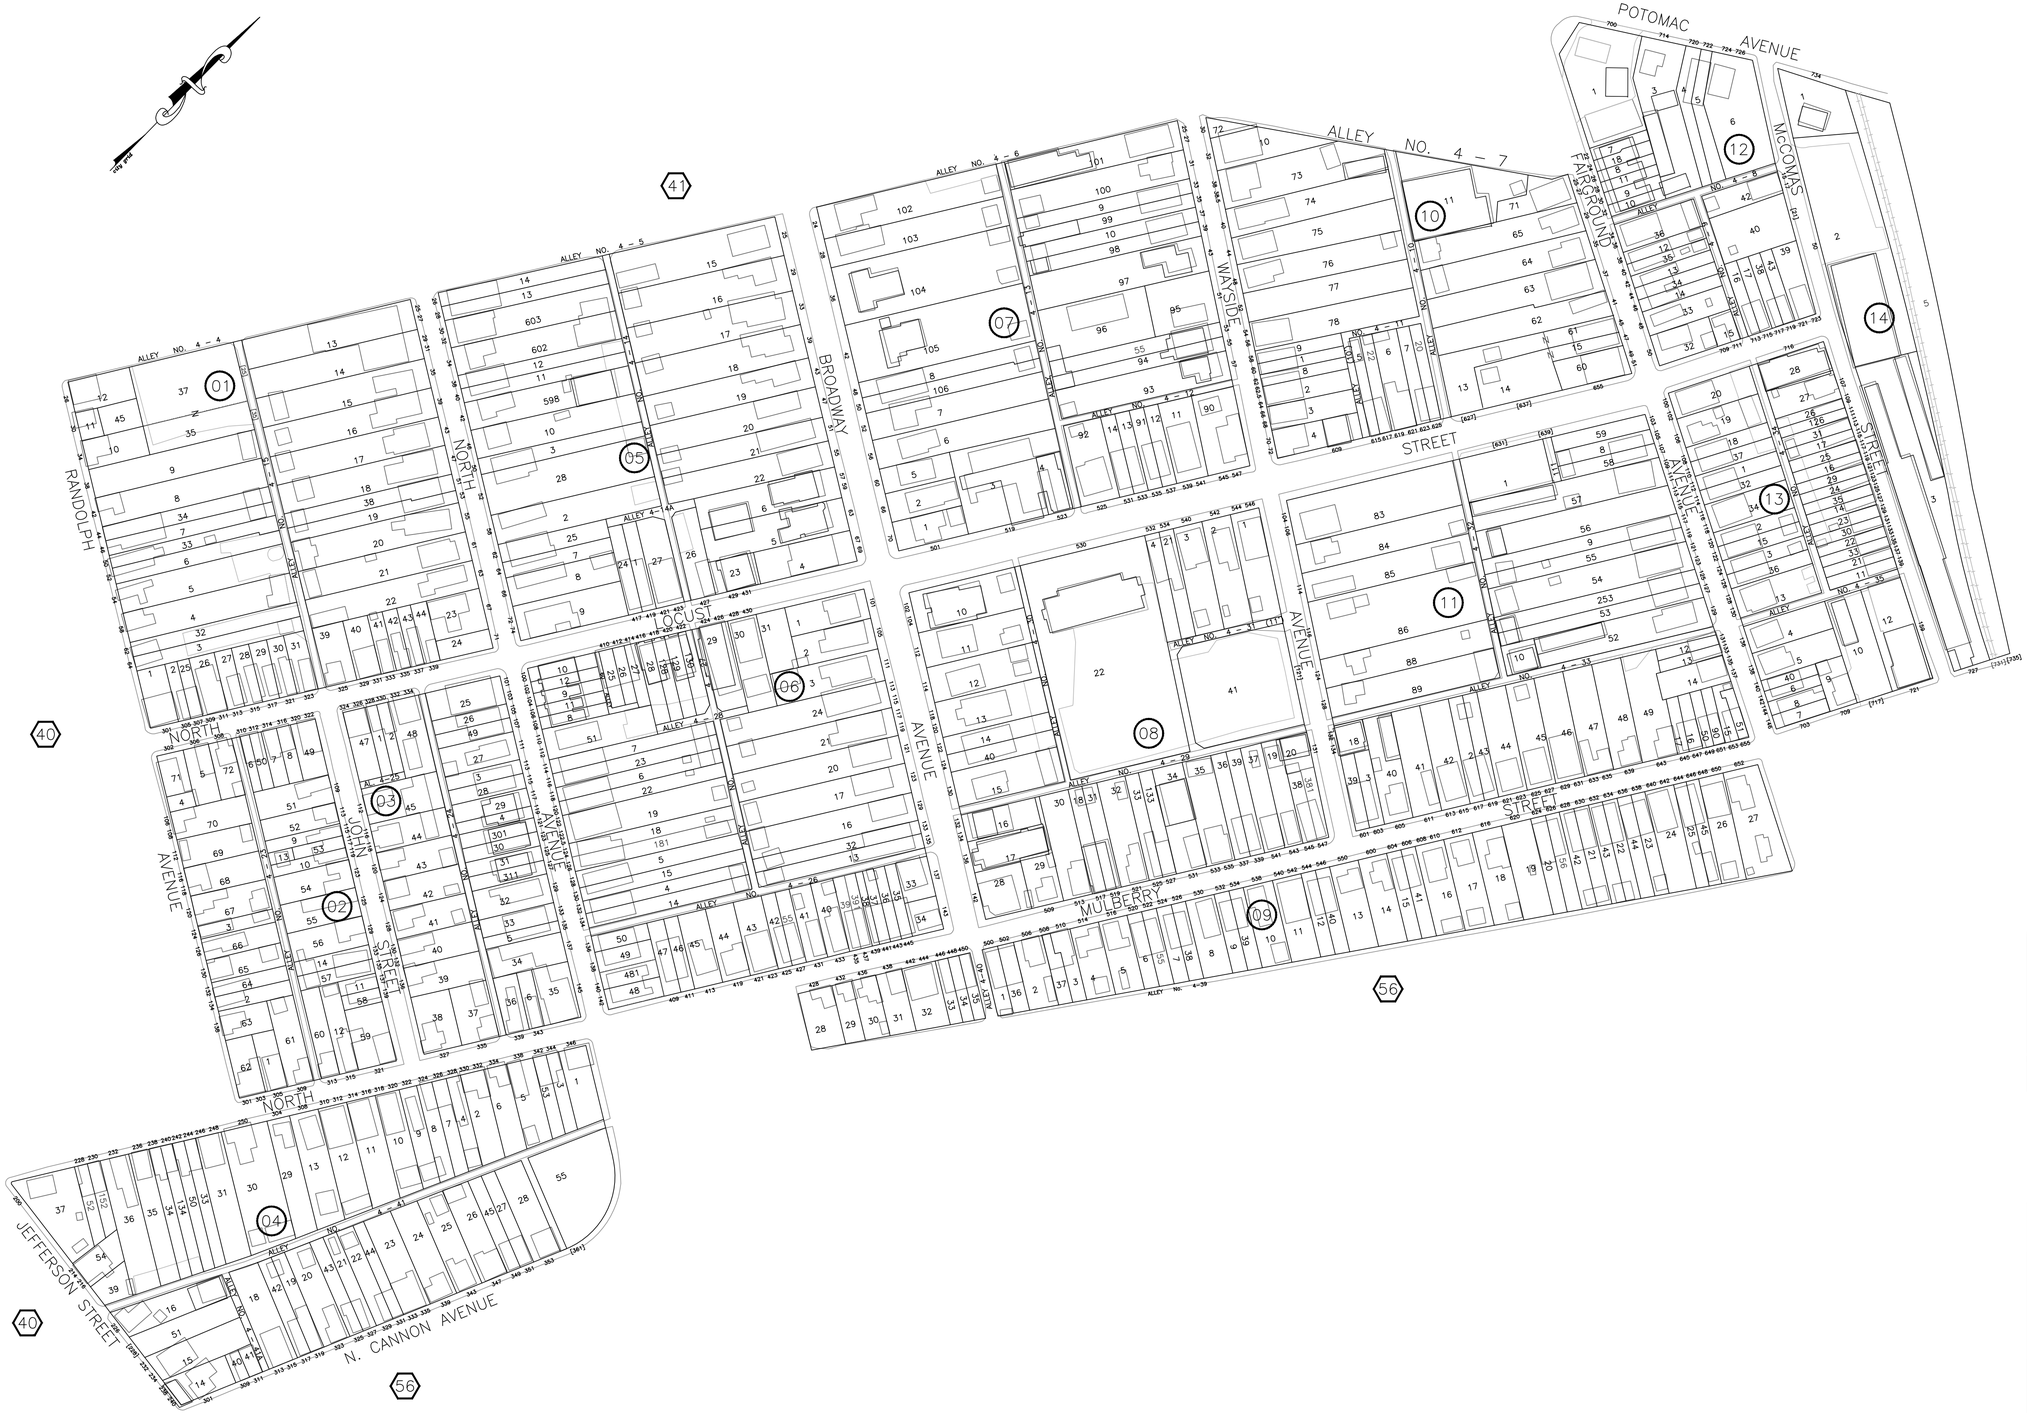

LEGEND

UNIQUE PARCEL IDENTITY NUMBER — MAP No. 076 — BLOCK No. 01 — PARCEL No. 001

76 REFERENCE TO ADJOINING MAP

02 REFERENCE TO BLOCK NUMBER

02 REFERENCE TO PARCEL NUMBER

E-911 LEGEND

BUILDING FOOTPRINTS 4-2005

ROAD CARTWAY 4-2005

PARKING AREA 4-2005

Provided by: E911 Numbers Board, Spring 2005 Flight.

100' 50' 0.0' 100' 200'

NOTES: Digital Base - FSU
2006 Digital photo Base - update
House number Files -redlines transferred
2005 E911 Planimetry - Houses and pavement
Added legal parcel lines - per recorded plats

CITY OF HAGERSTOWN, MARYLAND
ENGINEERING DEPARTMENT

LOCATION City of Hagerstown

TITLE TAX MAP 49

DRAWN BY	T.Williams	DATE	01-21-03
Revision	T.Williams	DATE	04-09-10
SCALES	HORIZ.: 1"= 100'	VERTICAL:	
APPROVED		FILE NUMBER	
DATE ____ BY ____ CITY ENGINEER		80-002-49	

RED ANNOTATION MAY NOT BE UPDATED IN THE GIS MASTER DATABASES PLEASE VERIFY WITH THE ENGINEERING DEPT. ANY ITEM IN RED