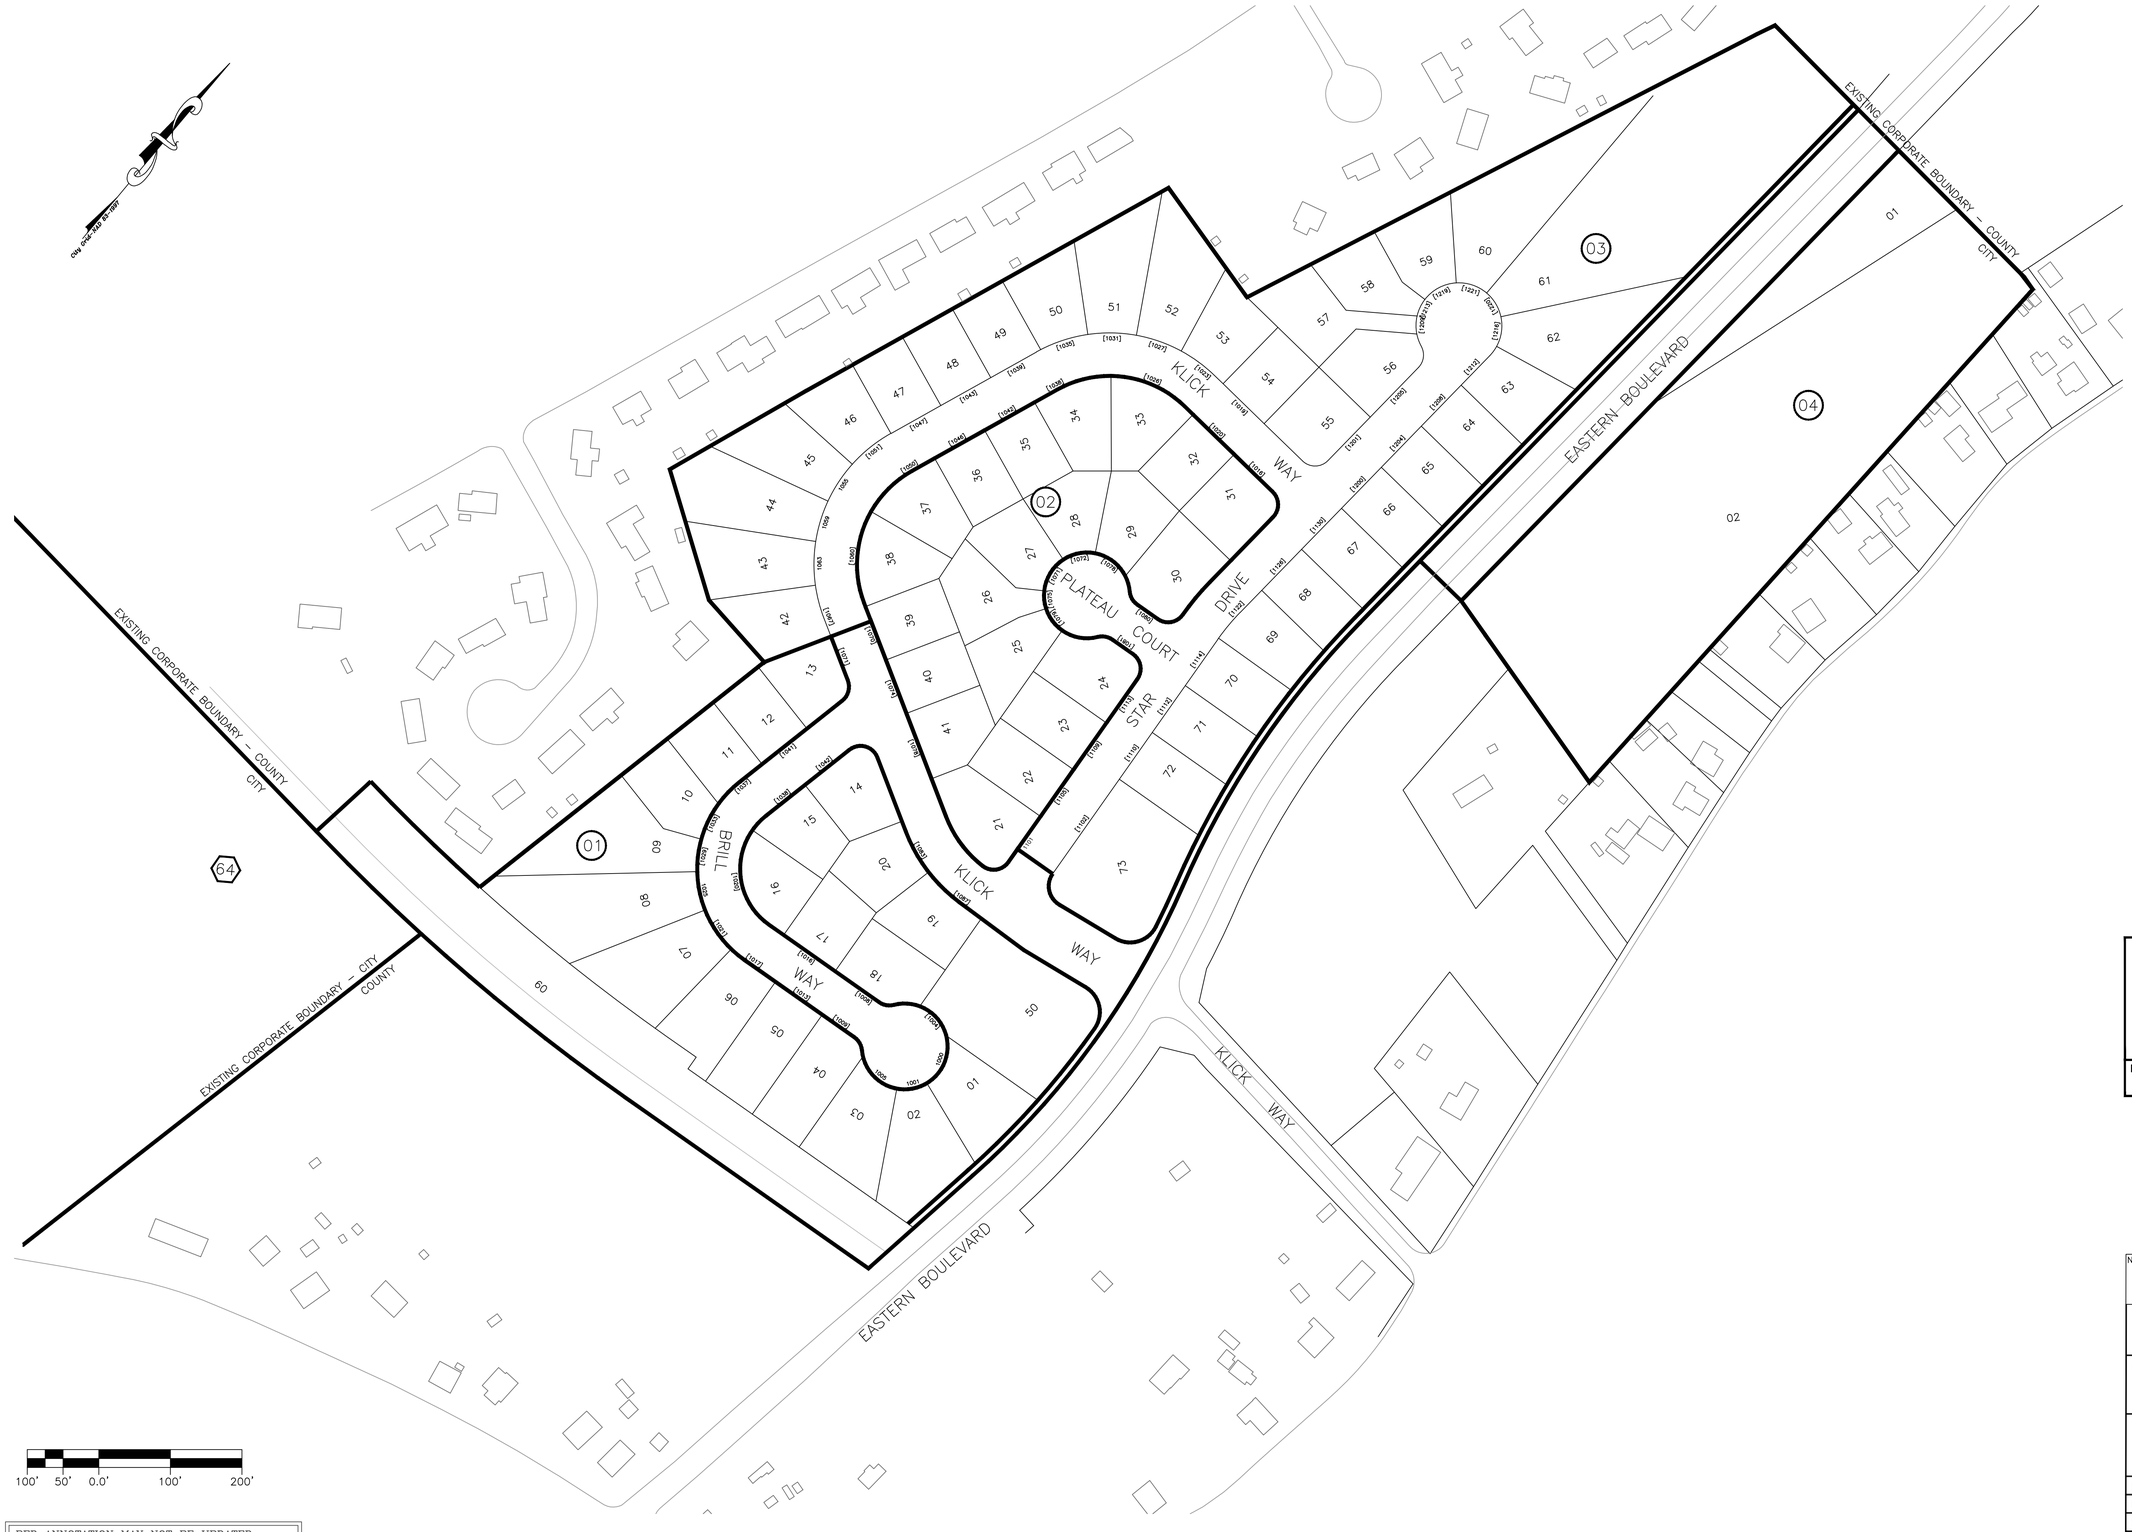

LEGEND

UNIQUE PARCEL IDENTITY NUMBER [MAP No.] [BLOCK No.] [PARCEL No.] 076–01–001

76 REFERENCE TO ADJOINING MAP

02 REFERENCE TO BLOCK NUMBER

02 REFERENCE TO PARCEL NUMBER

E–911 LEGEND

BUILDING FOOTPRINTS 4–2005

ROAD CARTWAY 4–2005

PARKING AREA 4–2005

Provided by: E911 Numbers Board, Spring 2005 Flight.

RED ANNOTATION MAY NOT BE UPDATED IN THE GIS MASTER DATABASES PLEASE VERIFY WITH THE ENGINEERING DEPT. ANY ITEM IN RED

NOTES: Digital Base – FSU
2006 Digital photo Base – update
House number Files –redlines transferred
2005 E911 Planimetry – Houses and pavement
Added legal parcel lines – per recorded plats

CITY OF HAGERSTOWN, MARYLAND
ENGINEERING DEPARTMENT

LOCATION City of Hagerstown

TITLE

TAX MAP 78

DRAWN BY	T.Williams	DATE	06–10–04
Revision	T.Williams	DATE	04–16–10
SCALES	HORIZ.: 1"= 100'	VERTICAL:	

APPROVED	FILE NUMBER
DATE _____	80–002–78
BY _____ CITY ENGINEER	

All DWGS\80-002\80-002\80002078.dwg Feb 14, 2011 - 8:50am User: twilliams